48 Countertop TD
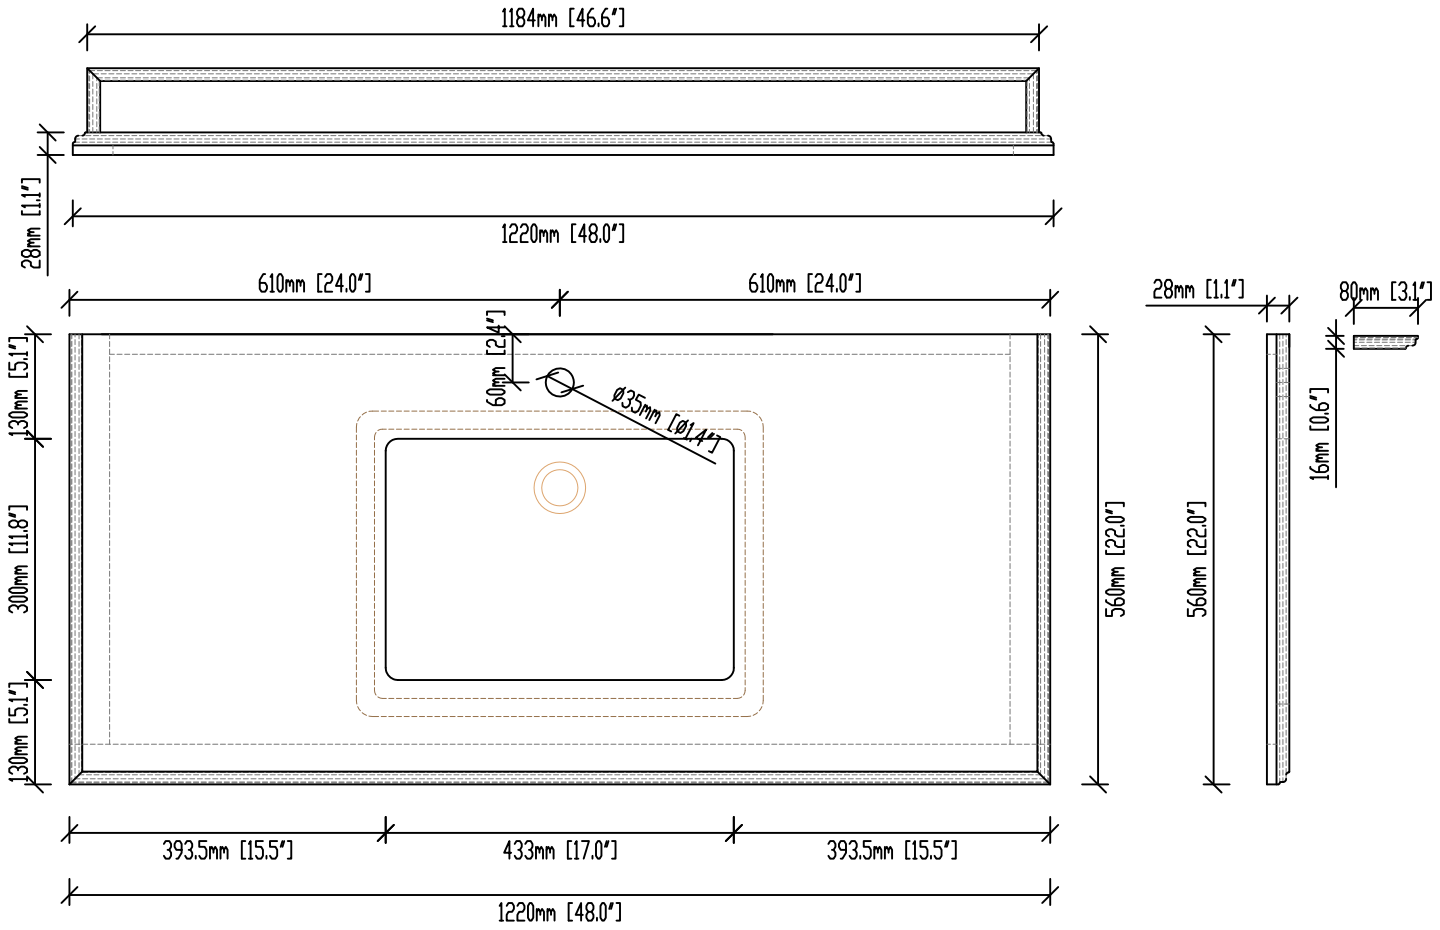
48”Wx22”D